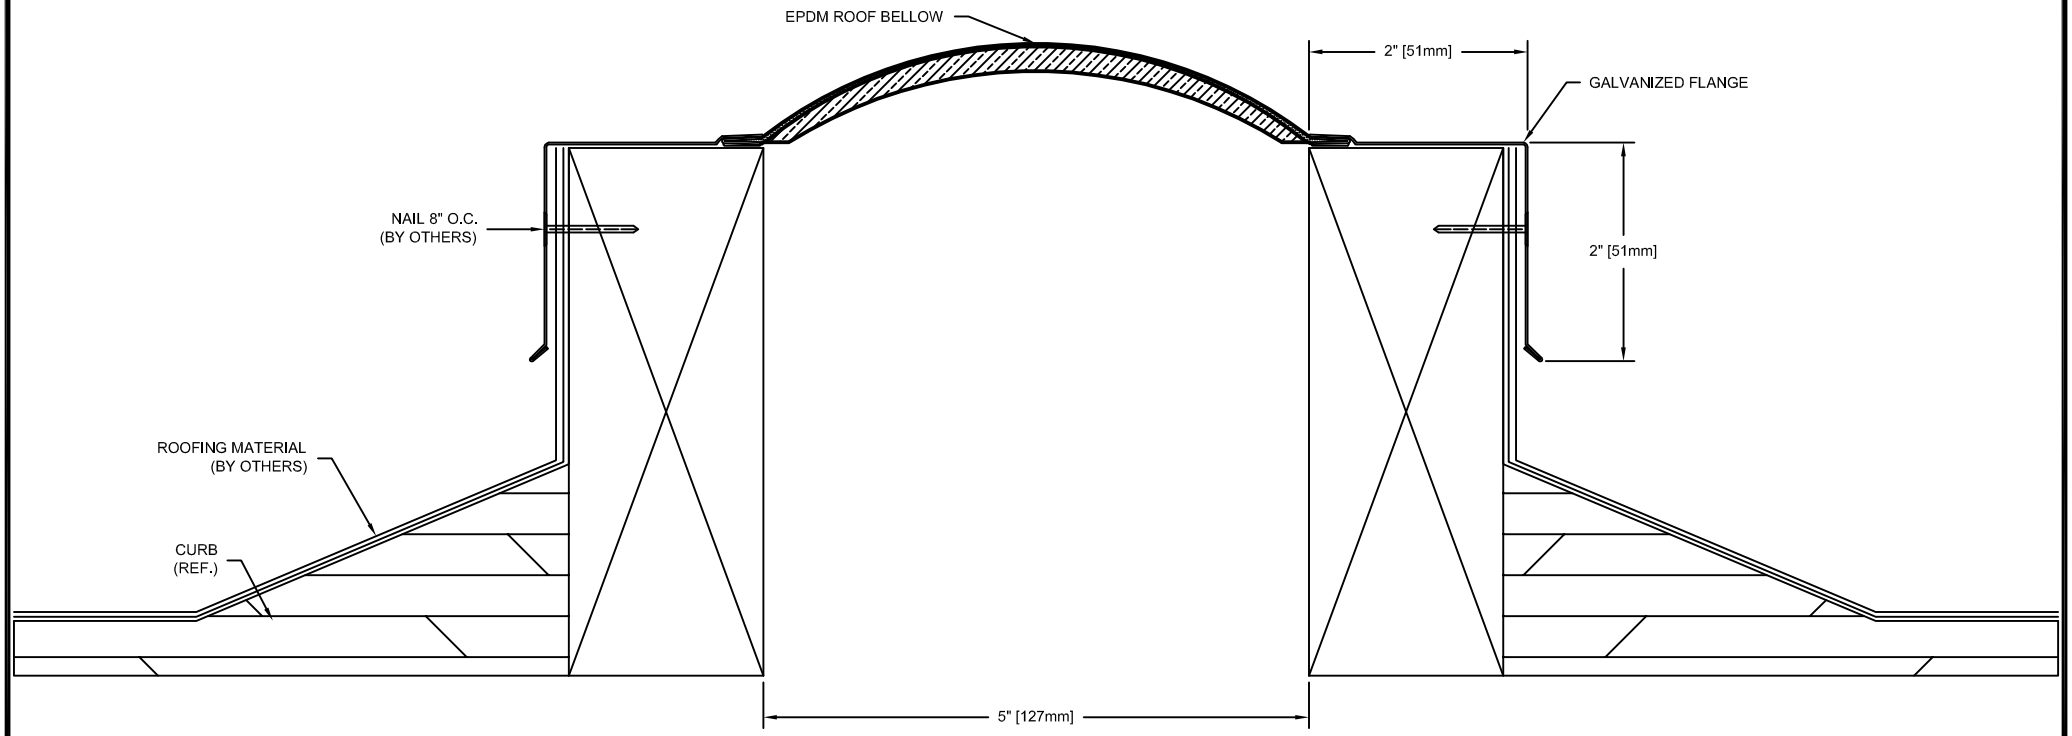

DESCRIPTION: ROOF-TO-ROOF CURB SYSTEM
FLANGE: 26 GA. GALVANIZED STEEL
BELLOWS: 60 MIL BLACK EPDM
EXPOSED FINISH: MILL
ALLOWABLE LOAD: NOT DESIGNED FOR STRUCTURAL LOADS
MOVEMENT: +/- 100% JOINT WIDTH
STOCK LENGTHS: 10'0"

T50-81-79
REV. 07/09

Architectural Art
MANUFACTURING
Division of Pittcon Architectural Metals, LLC
283 SWANSON DRIVE, STE 103
LAWRENCEVILLE, GA 30043
PH: (678) 680-7373 FAX: (678) 735-0085
TOLL FREE: (800) 835-0028 web: www.archart.com

RF/RF CURB GALVANIZED FLANGE

MODEL: T50-81-79

DRAWN BY:	SCALE:	DRAWING NO.:
JMT	NTS	DTL-01
SHT. 1 OF 1	ISSUE DATE: 11/24/08	

NO.	DESCRIPTION	BY	DATE

REVISIONS

The information contained herein is the propriatory property of **ARCHITECTURAL ART MFG.,** Division of Pittcon Architectural Metals, LLC. No portion of it may be reproduced by any means or used in any form except for the purpose for which it was furnished. All rights of design and invention are hereby reserved. We reserve the right to make changes in the design at our discretion.